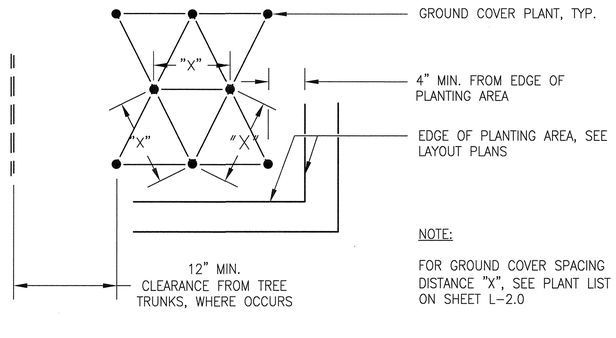

NOTE:

FOR GROUND COVER SPACING DISTANCE "X", SEE PLANT LIST ON SHEET L-2.0

GROUND COVER PLANTING

NOT TO SCALE

1

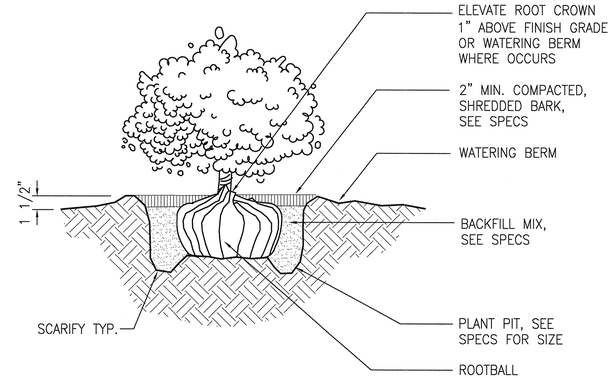

SHRUB PLANTING

NOT TO SCALE

2

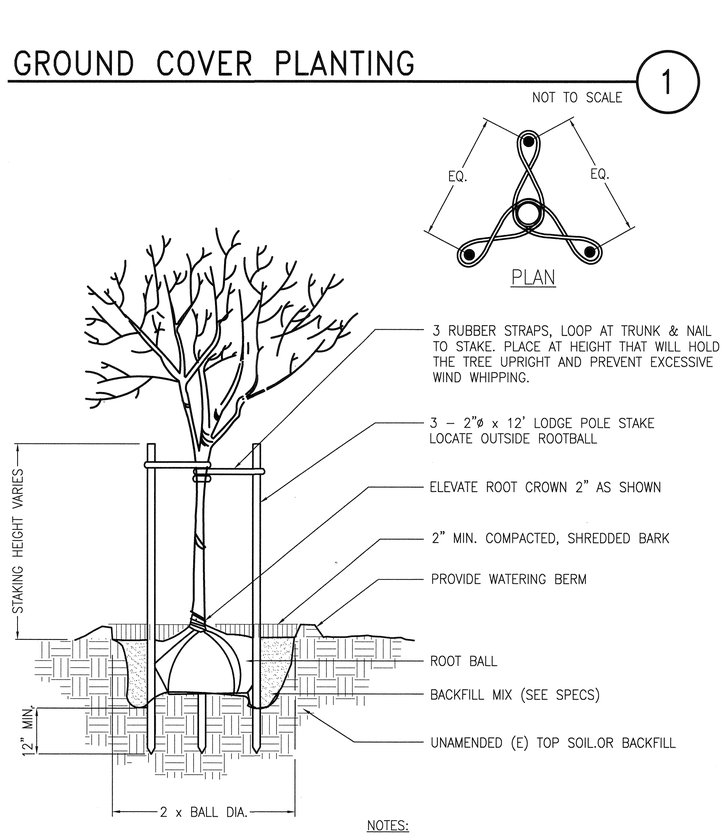

NOTES:

1. SET BACKFILL MIX TO MIN. 80% COMPACTION BELOW ROOT BALL.
2. FINAL STAKING TO BE APPROVED BY DPW STAFF.

TREE PLANTING & STAKING

NOT TO SCALE

3

NO.	DATE	DESCRIPTION	BY	APP.

TABLE OF REVISIONS

THIS DRAWING WAS LAST MODIFIED: 10/28/10 16:32, BY: ko'day

REFERENCE INFORMATION & FILE NO. OF SURVEYS

BUREAU OF ENGINEERING

DEPARTMENT OF PUBLIC WORKS

CITY AND COUNTY OF SAN FRANCISCO

LICENSED LANDSCAPE ARCHITECT KATHLEEN O'DAY #4981 STATE OF CALIFORNIA

DESIGNED:	DATE:
KO	10/8/10
DRAWN: KO/EB	DATE: 10/8/10
CHECKED: SH	DATE: 10/8/10

APPROVED

SECTION MANAGER DATE:

DEPUTY BUREAU MANAGER DATE:

CITY ENGINEER DATE:

SCALE: AS SHOWN

SHEET OF SHEETS 7 OF 7

CITY OF SAN FRANCISCO

SIDEWALK LANDSCAPING REFERENCE DRAWINGS

PLANTING DETAILS

CONTRACT NO.

DRAWING NO. L-3.2

FILE NO.

REV. NO.

Drawing Path: S:\LA\Sidewalk_Landscaping\Drawings-Sketches\Autocad for web and bsm\L-3.0---3.3 Sidewalk Landscaping Details-Sheet2.dwg, Login: ko'day
Plot Time: Tue, 16 Nov 2010 – 10:17am Measurement Units are English Model Units: Feet

Xrefs: S:\LA\Sidewalk_Landscaping\Drawings-Sketches\Autocad for web and bsm\Construction details\Gcp.dwg
S:\LA\Sidewalk_Landscaping\Drawings-Sketches\Autocad for web and bsm\Construction details\Spt1.dwg
S:\LA\Sidewalk_Landscaping\Drawings-Sketches\Autocad for web and bsm\Construction details\TREE.dwg